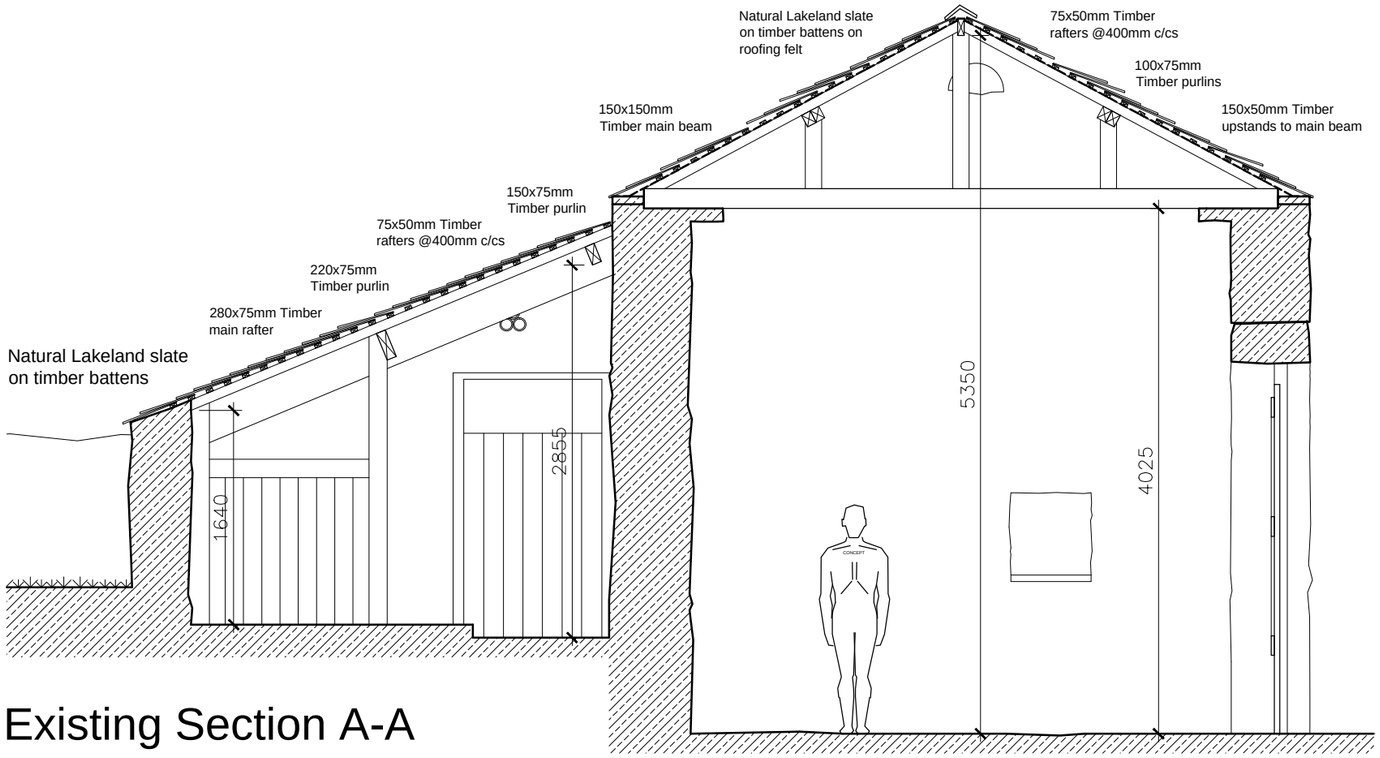

Existing Section A-A

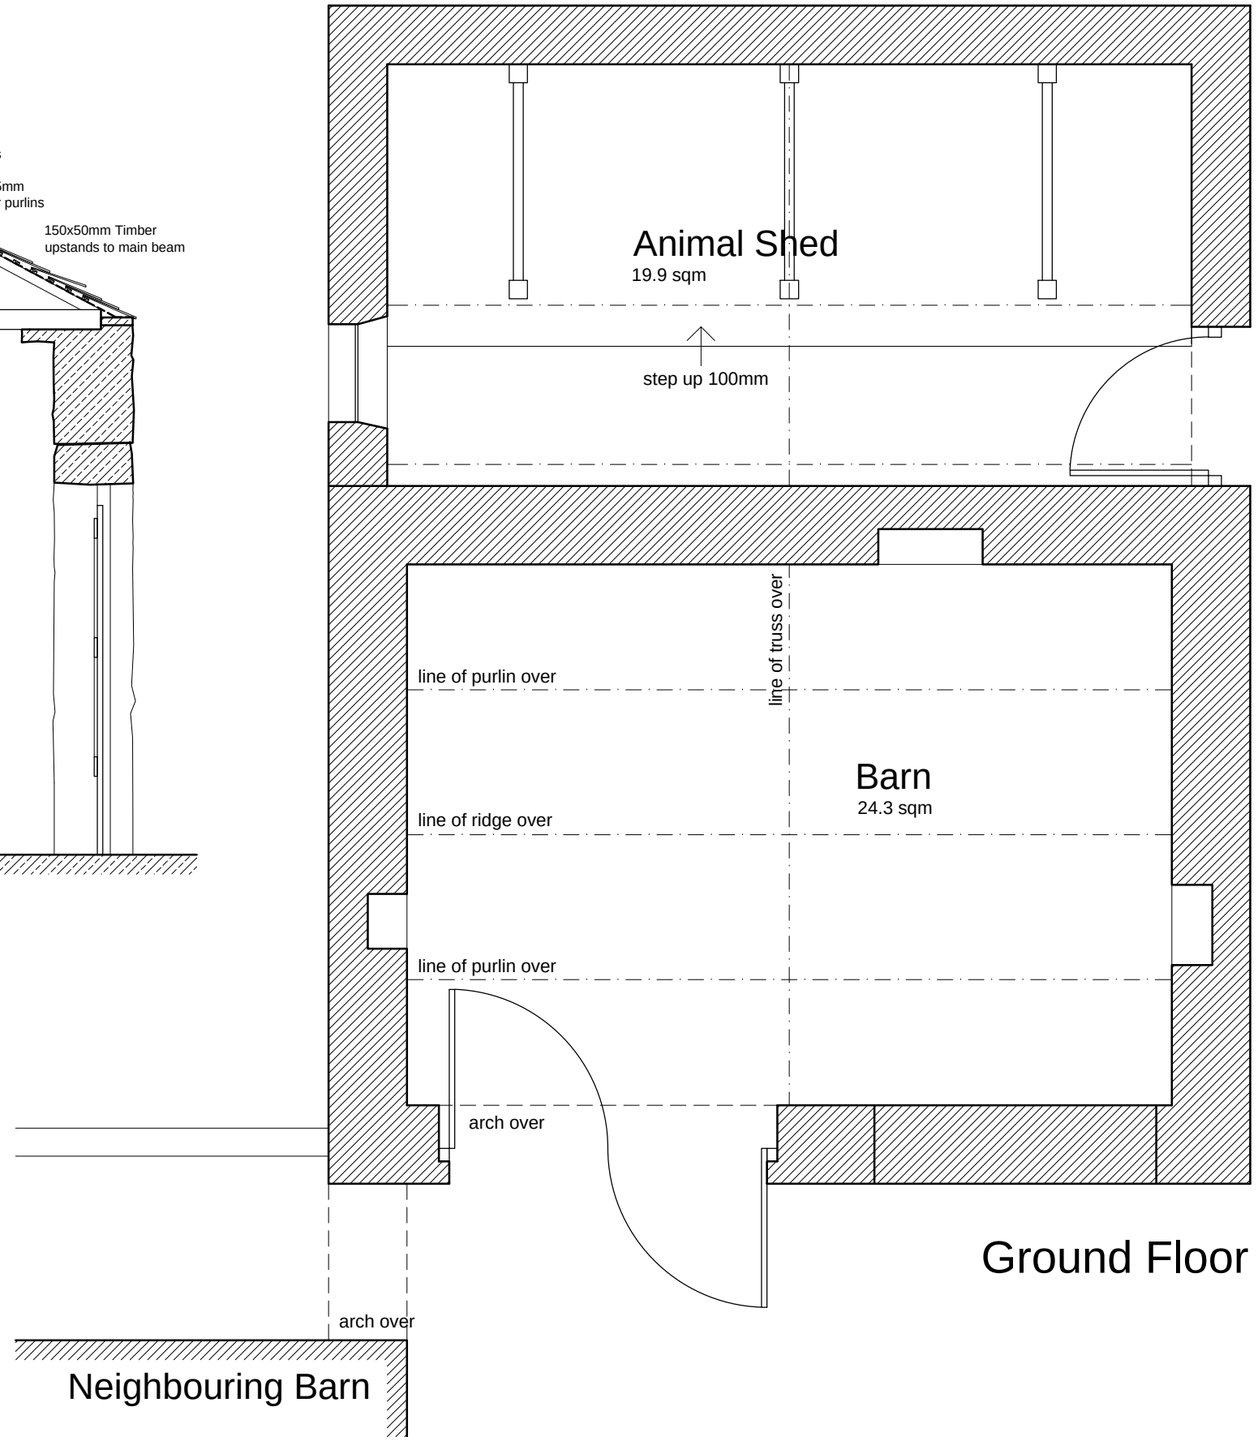

Ground Floor